SECTION C PROFILE

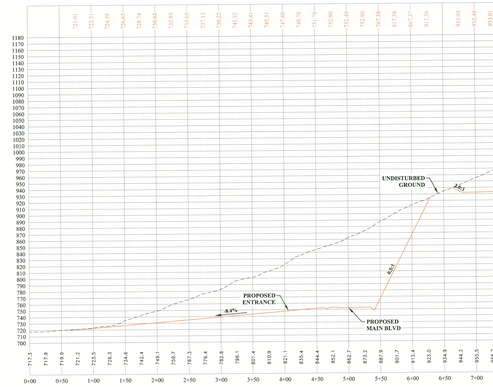

SECTION C PROFILE

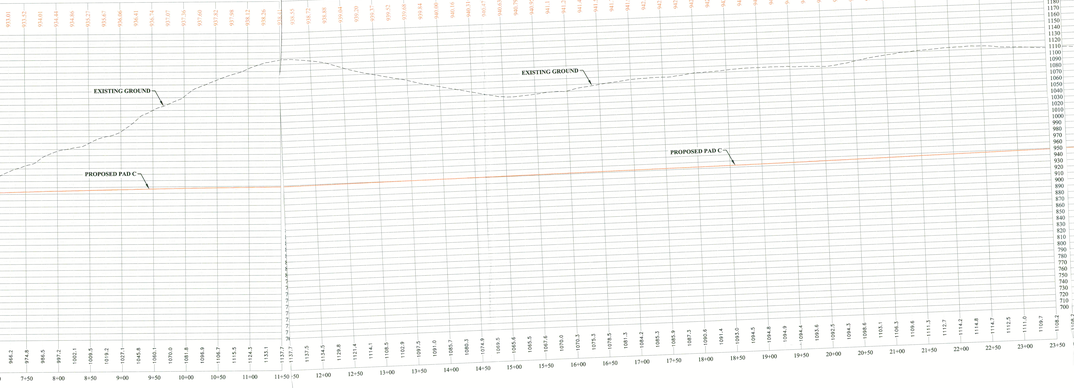

SECTION C PROFILE

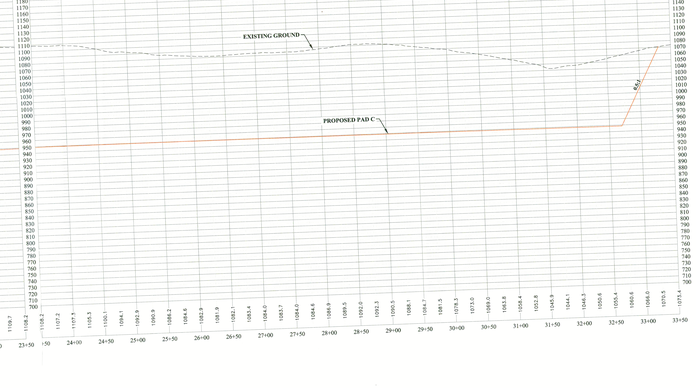

50 ft
VERT. 0
HOR. 50 ft

THE INFORMATION CONTAINED HEREIN IS THE SOLE PROPERTY OF THE THRASHER GROUP, INC. REPRODUCTION OF THESE DOCUMENTS IN WHOLE OR IN PART IS PROHIBITED WITHOUT PRIOR WRITTEN PERMISSION. IT STRICTLY PROHIBITED. COPYRIGHT © 2017 THE THRASHER GROUP, INC.

NO	BY	DATE	DESCRIPTION

SCALE: AS SHOWN
DRAWN: DATE
CHECKED: DATE
APPROVED: DATE
SURVEY DATE:
SURVEY BY:
FIELD BOOK No.:

THRASHER
THE THRASHER GROUP, INC.
600 WHITE OAKS BLVD. BRIDGEPORT, WV 26330
PHONE (304) 624-4108
FAX (304) 624-1821

PHASE No.
CONTRACT No.
PROJECT No.
1-01-030-0000

GC & P DEVELOPMENT
COUNTY ROUTE 88
WHEELING, OHIO COUNTY, WV
SECTION C

SHEET
6
OF
26